COUNTY OF	ITEM NO.	SHEET
FRANKLIN	05-00565	OPTION A-1

LEGEND

- PROPOSED ROADWAY
- PROPOSED SIDEWALK
- PROPOSED DRIVEWAY
- PROPOSED WHITE LANE LINES
- PROPOSED YELLOW LANE LINES
- GREEN INFRASTRUCTURE
- STREET LANDSCAPE BUFFER
- GATEWAY LANDSCAPE
- MULTI-USE PATH

SCALE: 1"=30'

SECOND STREET CORRIDOR
TIGER GRANT PROJECT – OPTION A
ALT. 1 – W. SECOND STREET

COUNTY OF	ITEM NO.	SHEET
FRANKLIN	05-00565	OPTION A-2

LEGEND

- PROPOSED ROADWAY
- PROPOSED SIDEWALK
- PROPOSED DRIVEWAY
- PROPOSED WHITE LANE LINES
- PROPOSED YELLOW LANE LINES
- PROPOSED BIKE BOX
- GREEN INFRASTRUCTURE
- STREET LANDSCAPE BUFFER
- GATEWAY LANDSCAPE

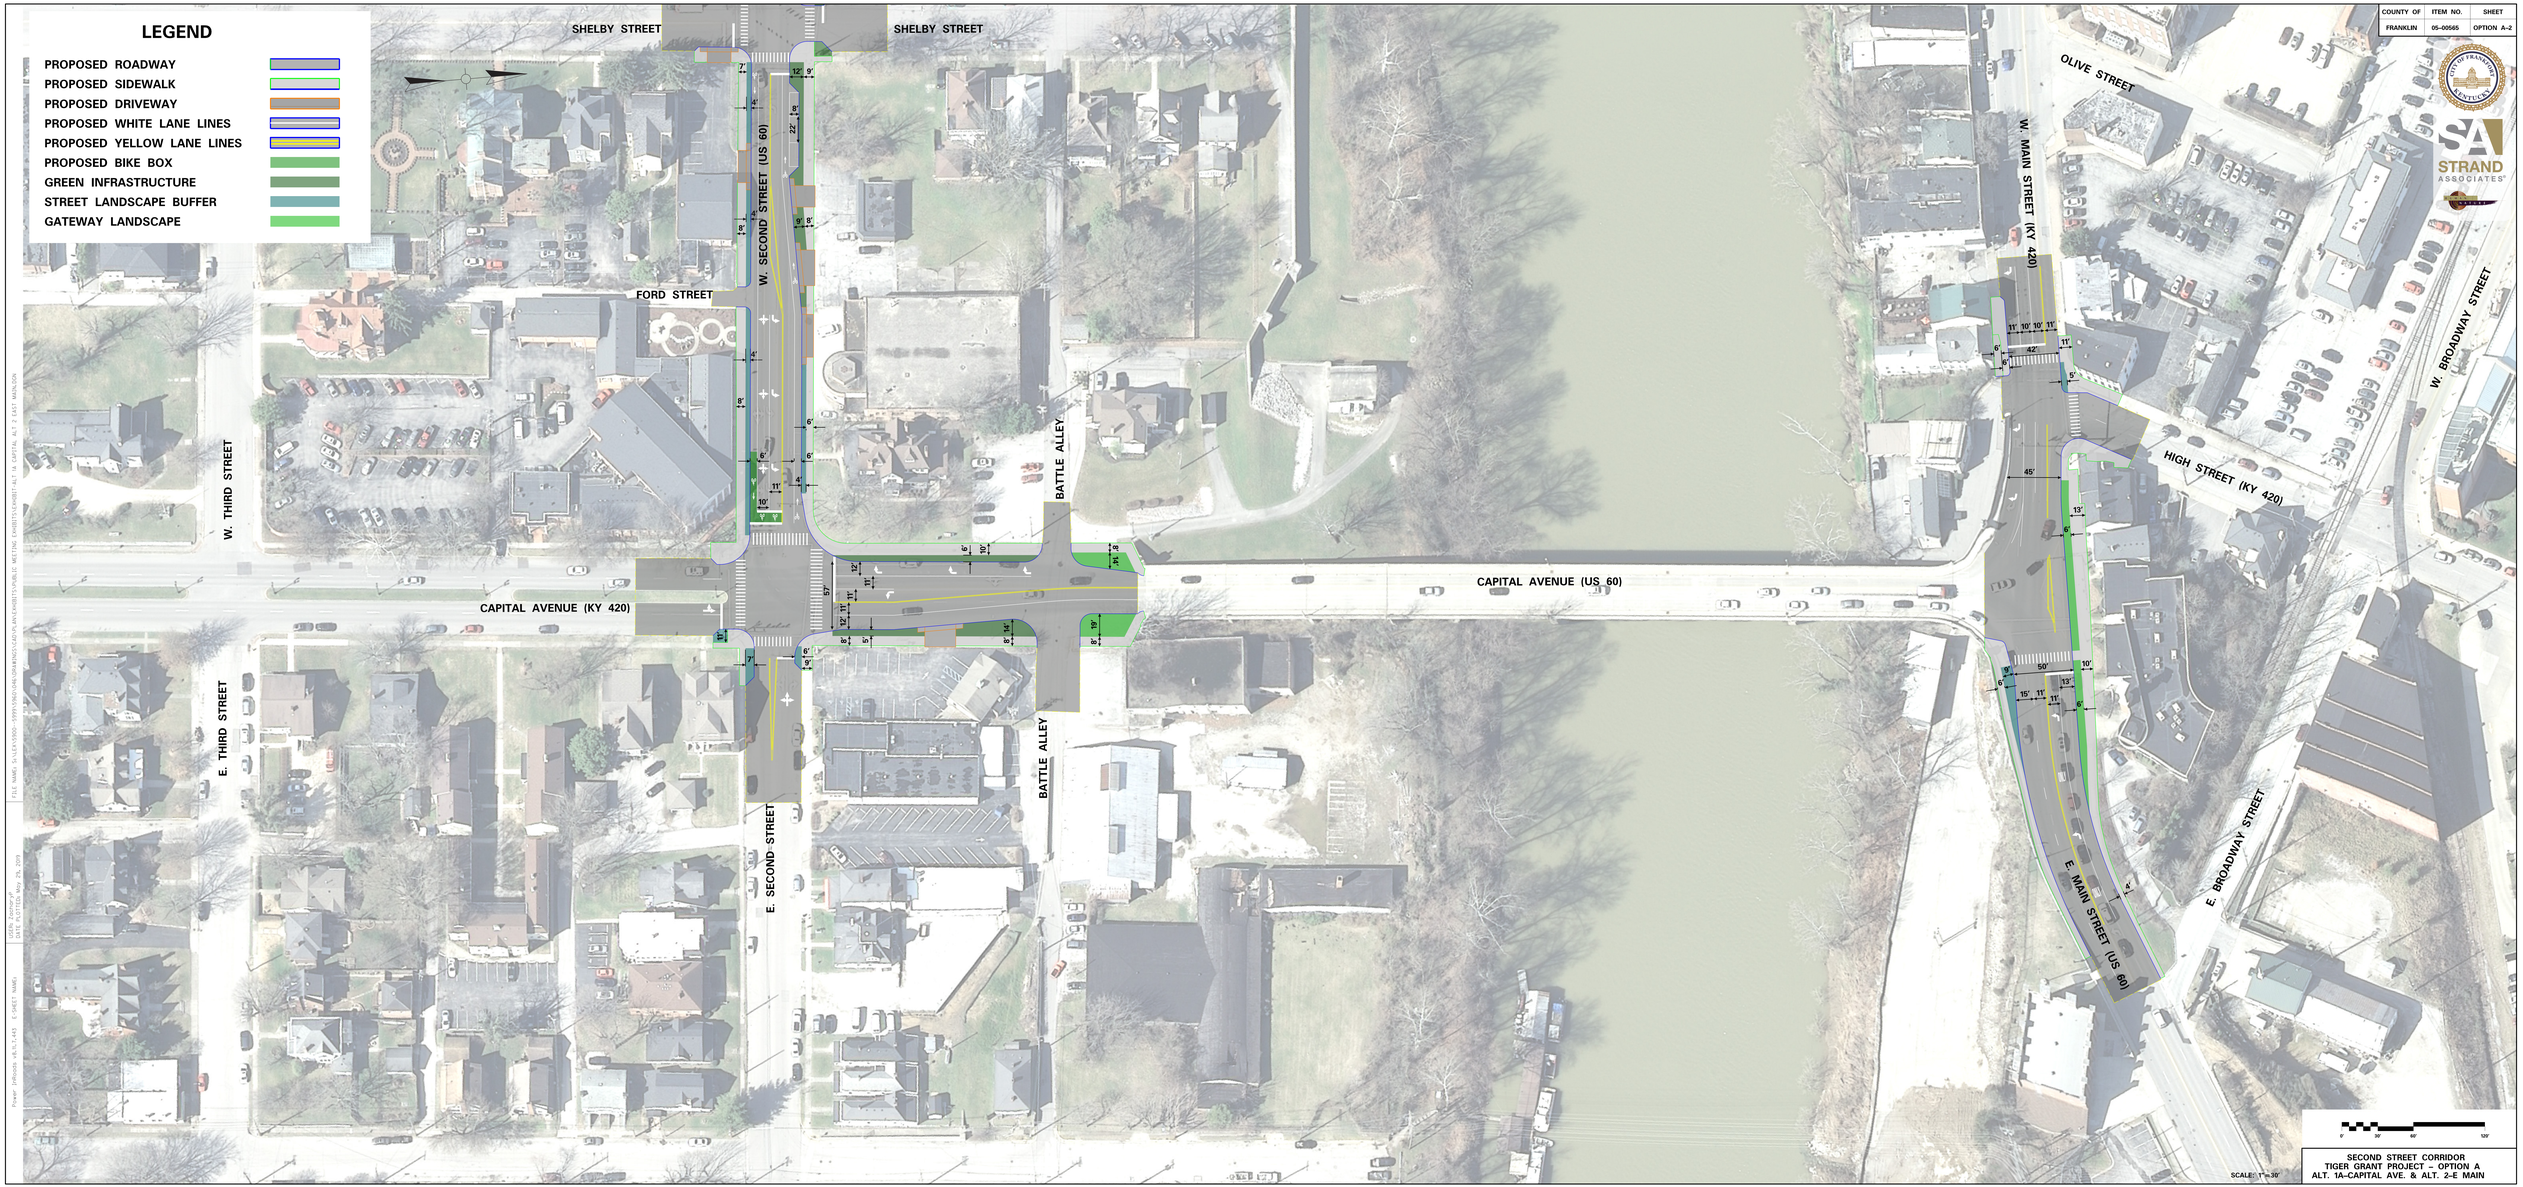

SCALE: 1"=30'

SECOND STREET CORRIDOR
TIGER GRANT PROJECT – OPTION A
ALT. 1A–CAPITAL AVE. & ALT. 2–E MAIN

COUNTY OF	ITEM NO.	SHEET
FRANKLIN	05-00565	OPTION B-3

LEGEND

- PROPOSED ROADWAY
- PROPOSED SIDEWALK
- PROPOSED DRIVEWAY
- PROPOSED WHITE LANE LINES
- PROPOSED YELLOW LANE LINES
- GREEN INFRASTRUCTURE
- STREET LANDSCAPE BUFFER
- GATEWAY LANDSCAPE
- BIKE PATH –TWO WAY ON CURB
- MULTI-USE PATH

SECOND STREET CORRIDOR
TIGER GRANT PROJECT – OPTION B
ALT. 2 – W. SECOND STREET

COUNTY OF	ITEM NO.	SHEET
FRANKLIN	05-00565	OPTION B-2

LEGEND

- PROPOSED ROADWAY
- PROPOSED SIDEWALK
- PROPOSED DRIVEWAY
- PROPOSED WHITE LANE LINES
- PROPOSED YELLOW LANE LINES
- GREEN INFRASTRUCTURE
- STREET LANDSCAPE BUFFER
- GATEWAY LANDSCAPE
- BIKE PATH –TWO WAY ON CURB
- MULTI-USE PATH

SCALE: 1"=30'

SECOND STREET CORRIDOR
TIGER GRANT PROJECT – OPTOIN B
ALT. 2B–CAPITAL AVE. & ALT 1–E MAIN