COUNTY OF	ITEM NO.	SHEET
FRANKLIN	5-565	2

LEGEND

- PROPOSED FULL DEPTH ROADWAY
- PROPOSED SIDEWALK
- PROPOSED DRIVEWAY
- PROPOSED WHITE LANE LINES
- PROPOSED YELLOW LANE LINES
- GREEN INFRASTRUCTURE
- STREET LANDSCAPE BUFFER
- GATEWAY LANDSCAPE
- MULTI-USE PATH
- TWO-WAY SEPARATED BIKE LANE
- PROPOSED POROUS PAVEMENT
- PROPOSED ASPHALT RESURFACE

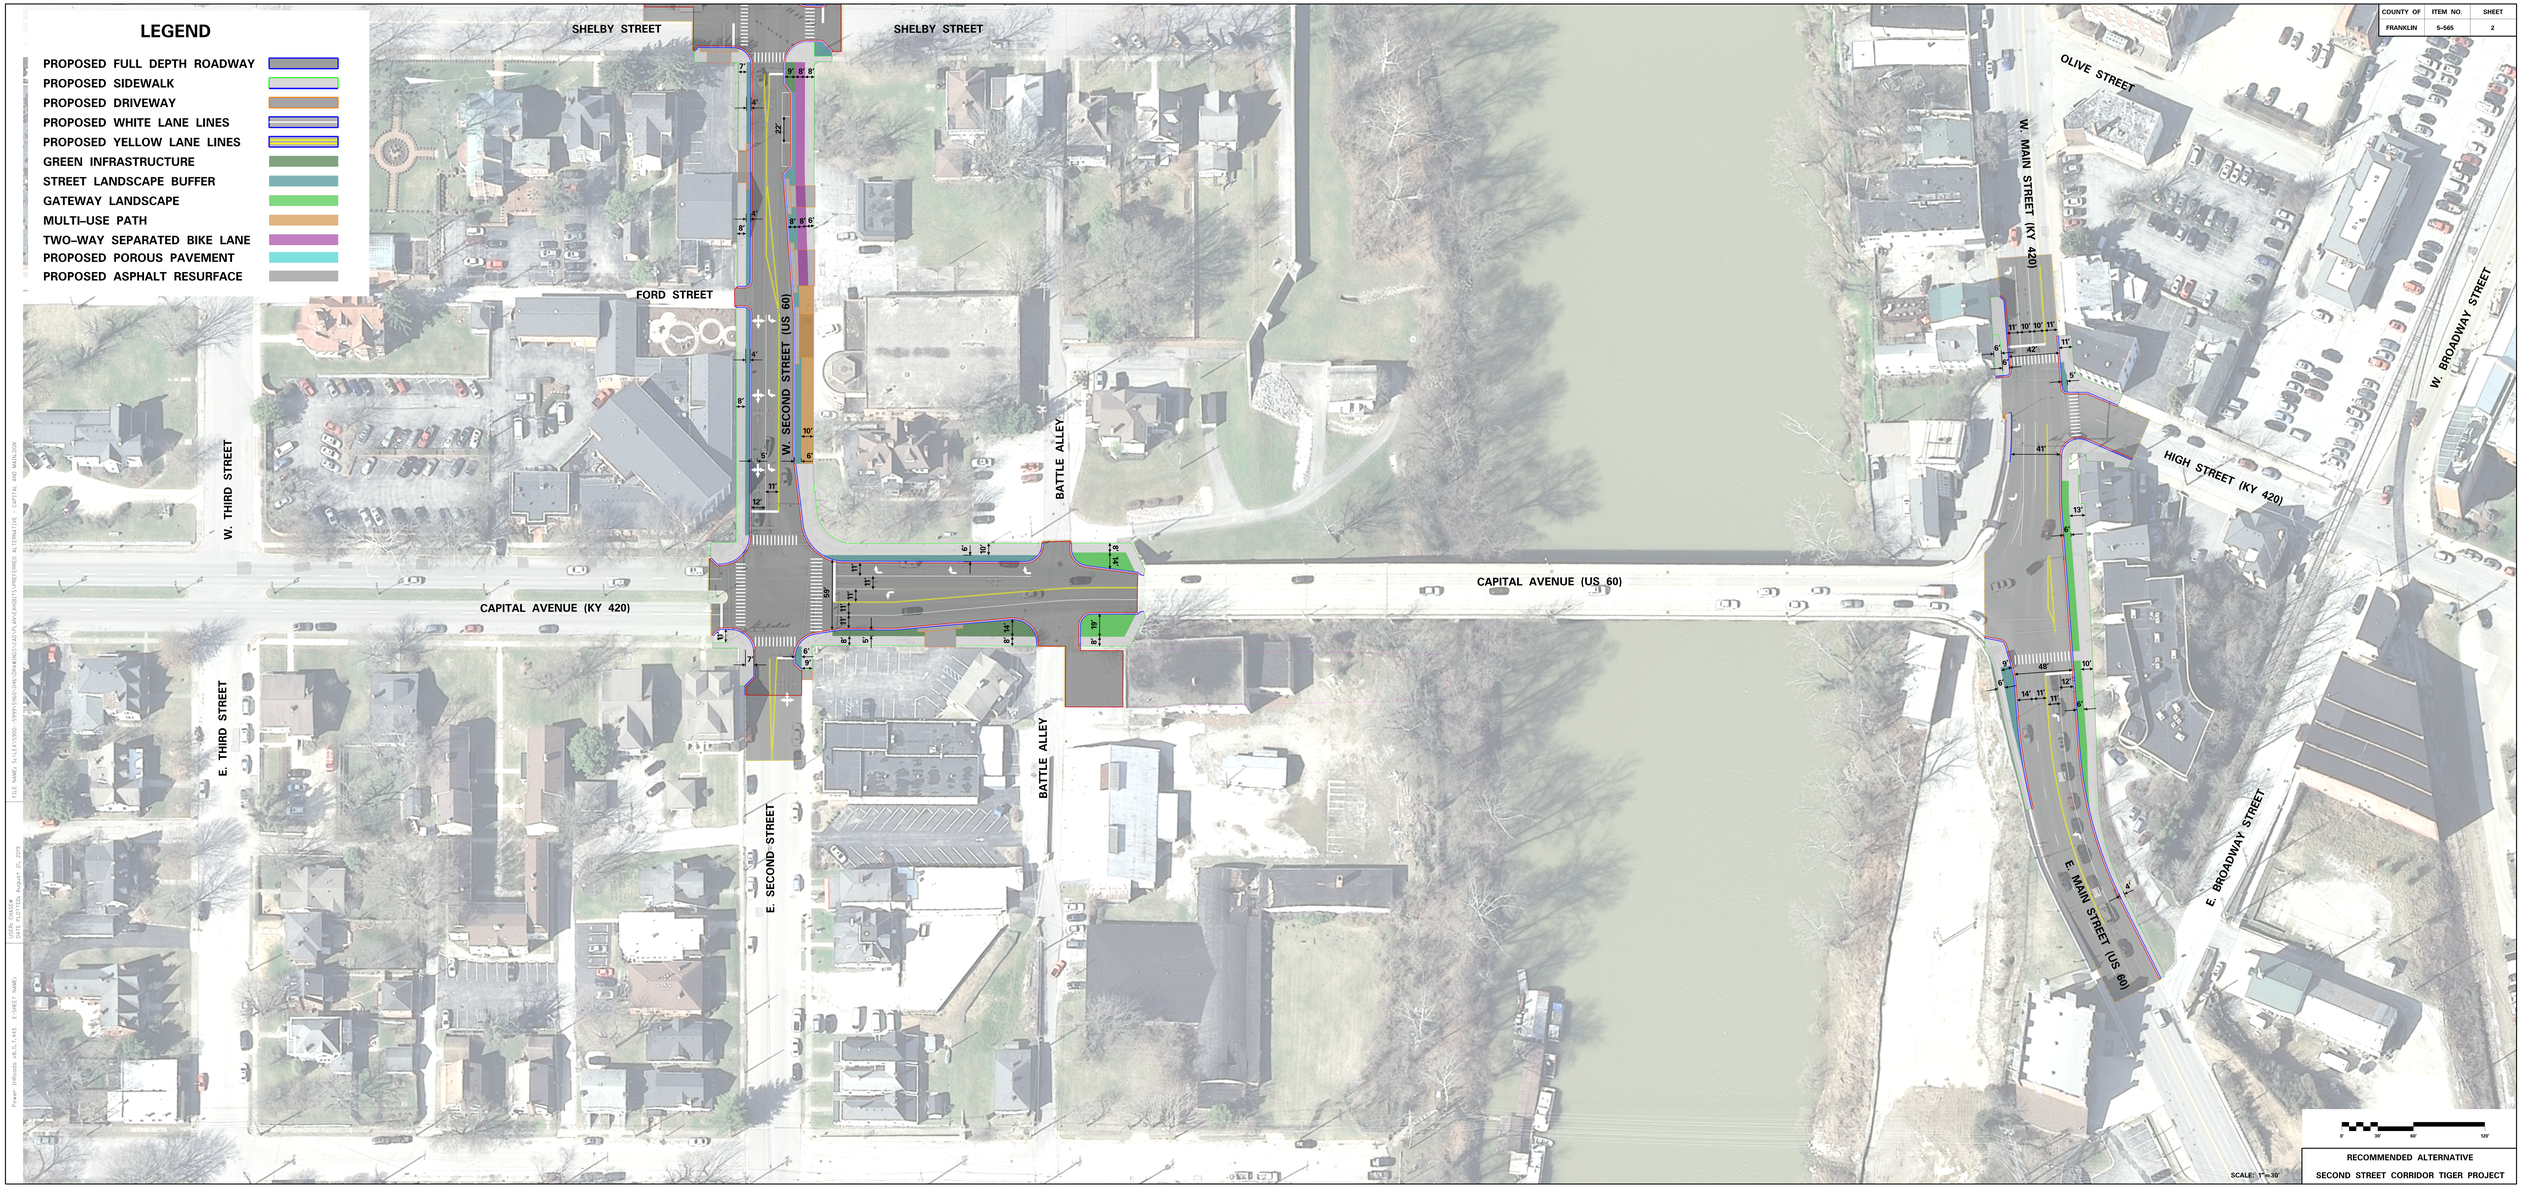

RECOMMENDED ALTERNATIVE

SECOND STREET CORRIDOR TIGER PROJECT